

General Contractor must verify all site dimensions as shown on this drawing and notify Thyme Design immediately of any discrepancy or omission. General Contractor must conform with all applicable codes and all other regulatory bodies with jurisdiction. This drawing and information shown are the sole property of Thyme Design and may not be copied or otherwise reproduced in any matter without written consent of Thyme Design.

[illegible]

FIELDSTONE 3 UNIT

DRAWN BY
MG

PROJECT NUMBER 216-1024


SHEET NAME
NEW MAIN FLOOR
PLAN

DATE 19/01/23

SCALE $1/4" = 1'-0"$

SHEET NUMBER

A2.4

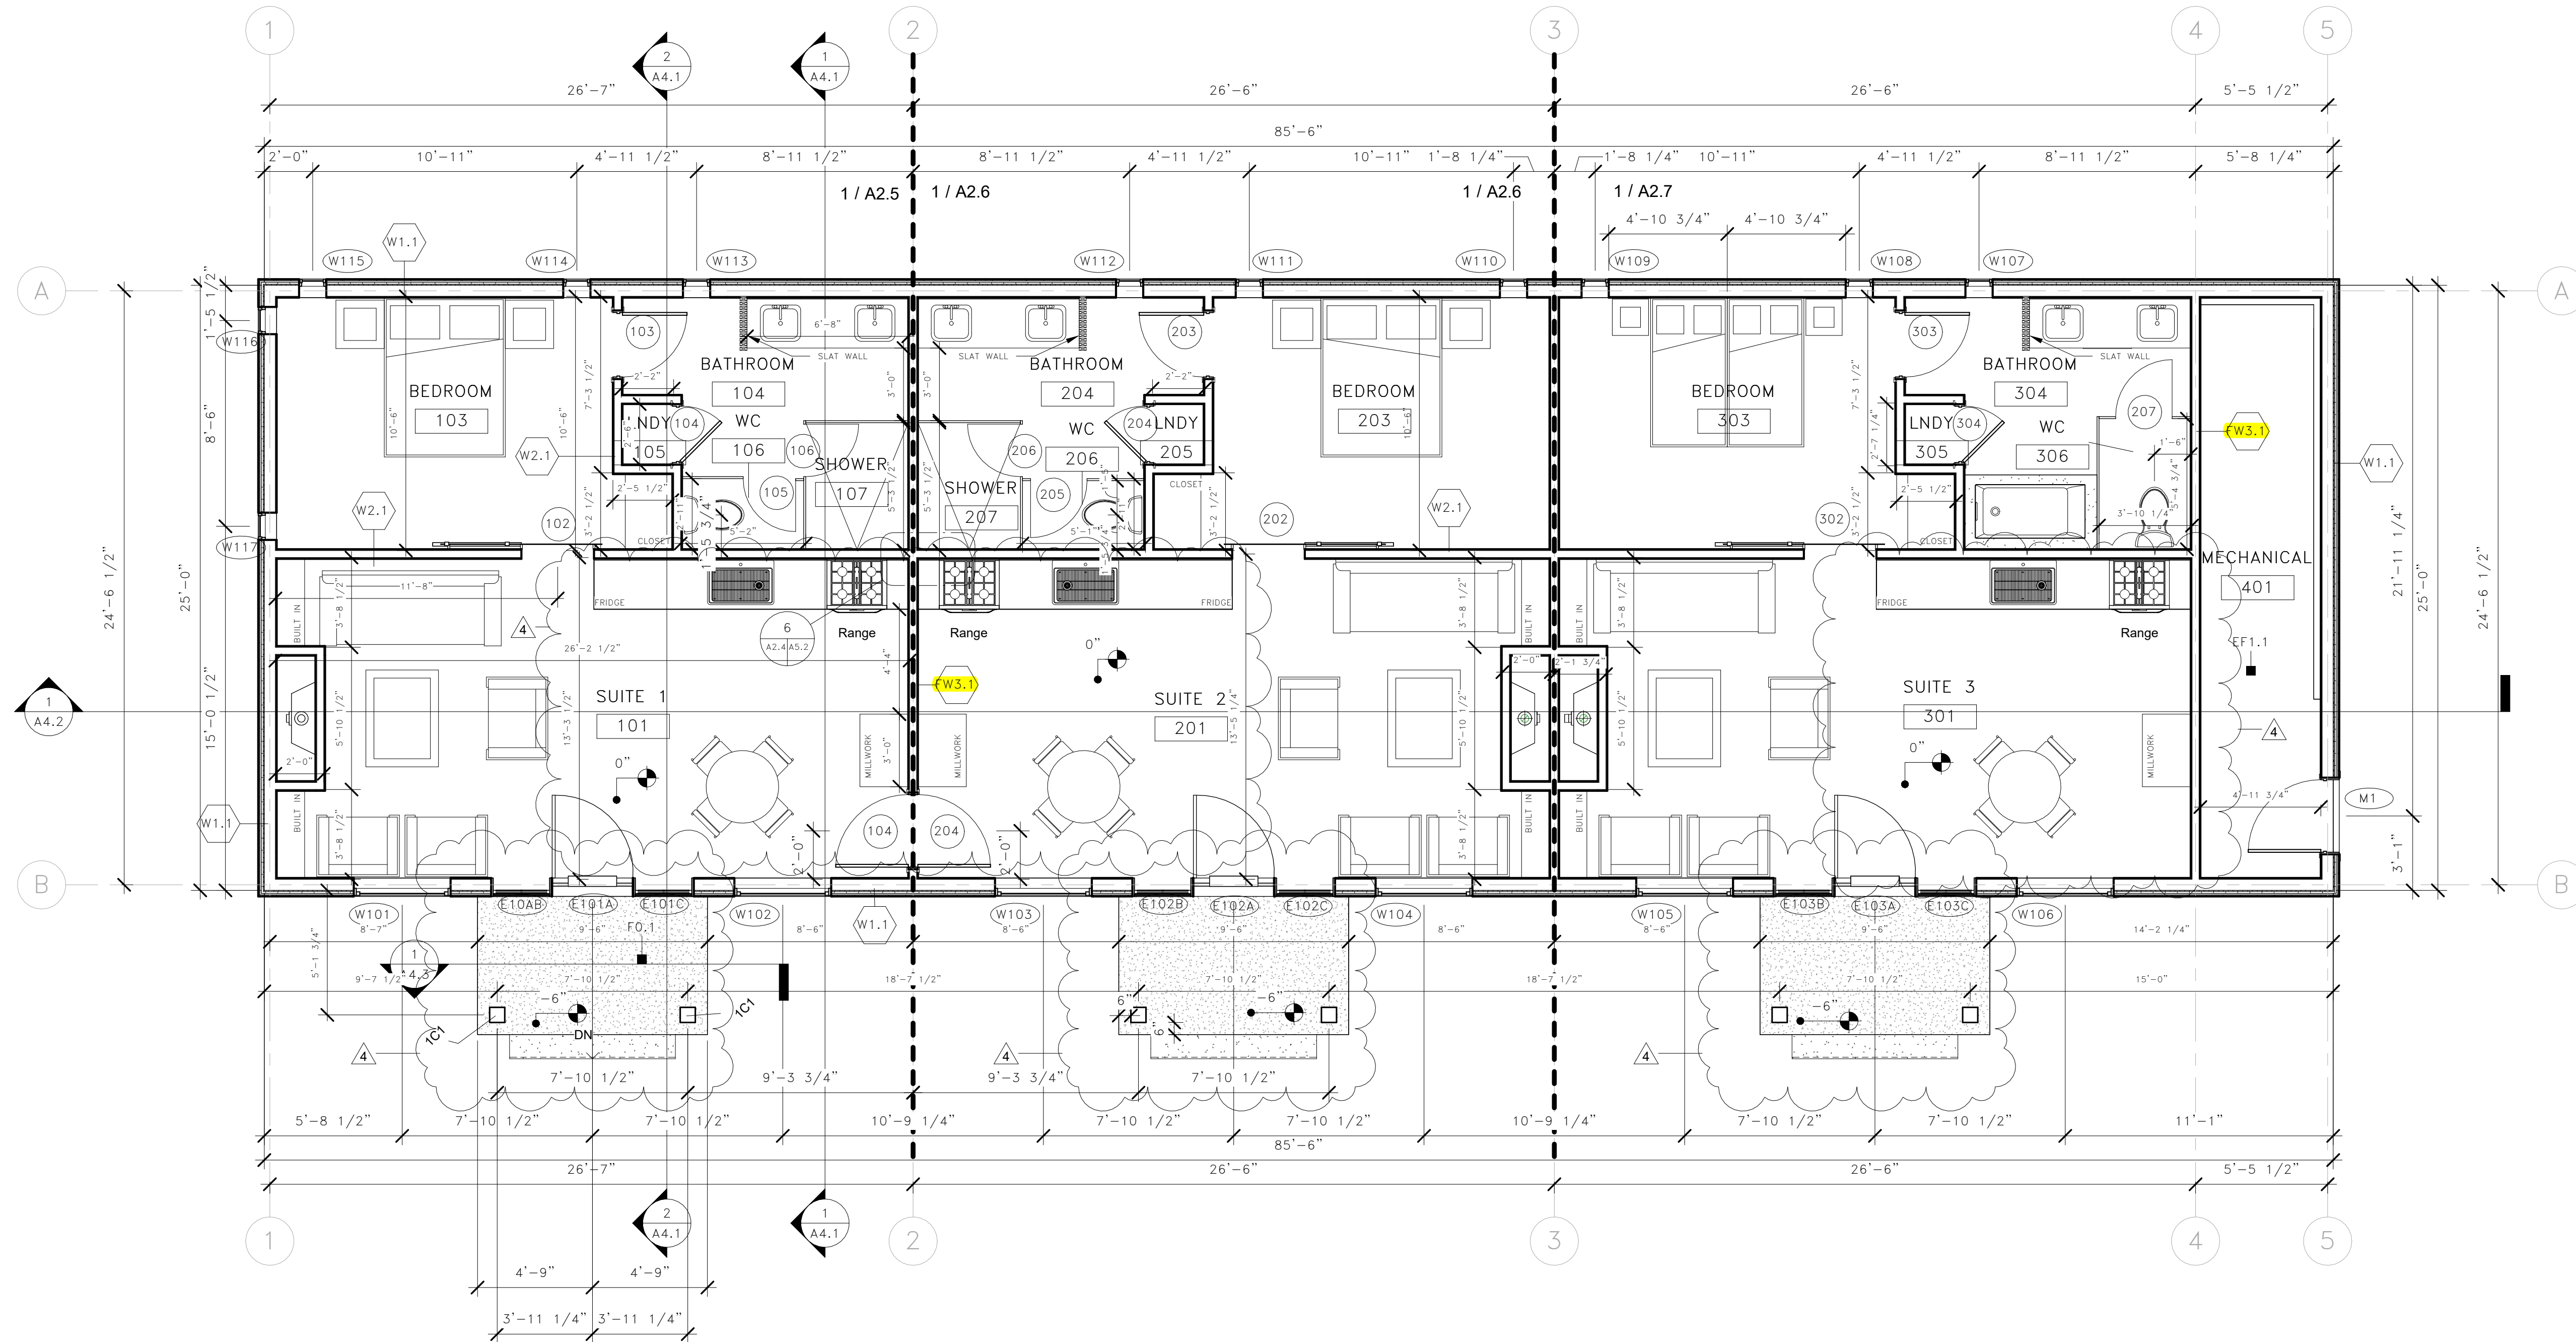

① NEW MAIN FLOOR PLAN
1/4" = 1'-0"