



753 Williamsport Road
Huntsville, Ontario, Canada

705.783.9563
www.thyme-design.com

General Contractor must verify all site dimensions as shown on this drawing and notify Thyme Design immediately of any discrepancy or omission. General Contractor must conform with all applicable codes and all other regulatory bodies with jurisdiction. This drawing and information shown are the sole property of Thyme Design and may not be copied or otherwise reproduced in any matter without written consent of Thyme Design.

[illegible]

FIELDSTONE 3 UNIT

DRAWN BY
MG

PROJECT NUMBER	216-1024
----------------	----------


SHEET NAME
EXISTING MAIN
FLOOR PLAN

DATE 19/01/23

SCALE $1/4" = 1'-0"$

SHEET NUMBER

A2.0

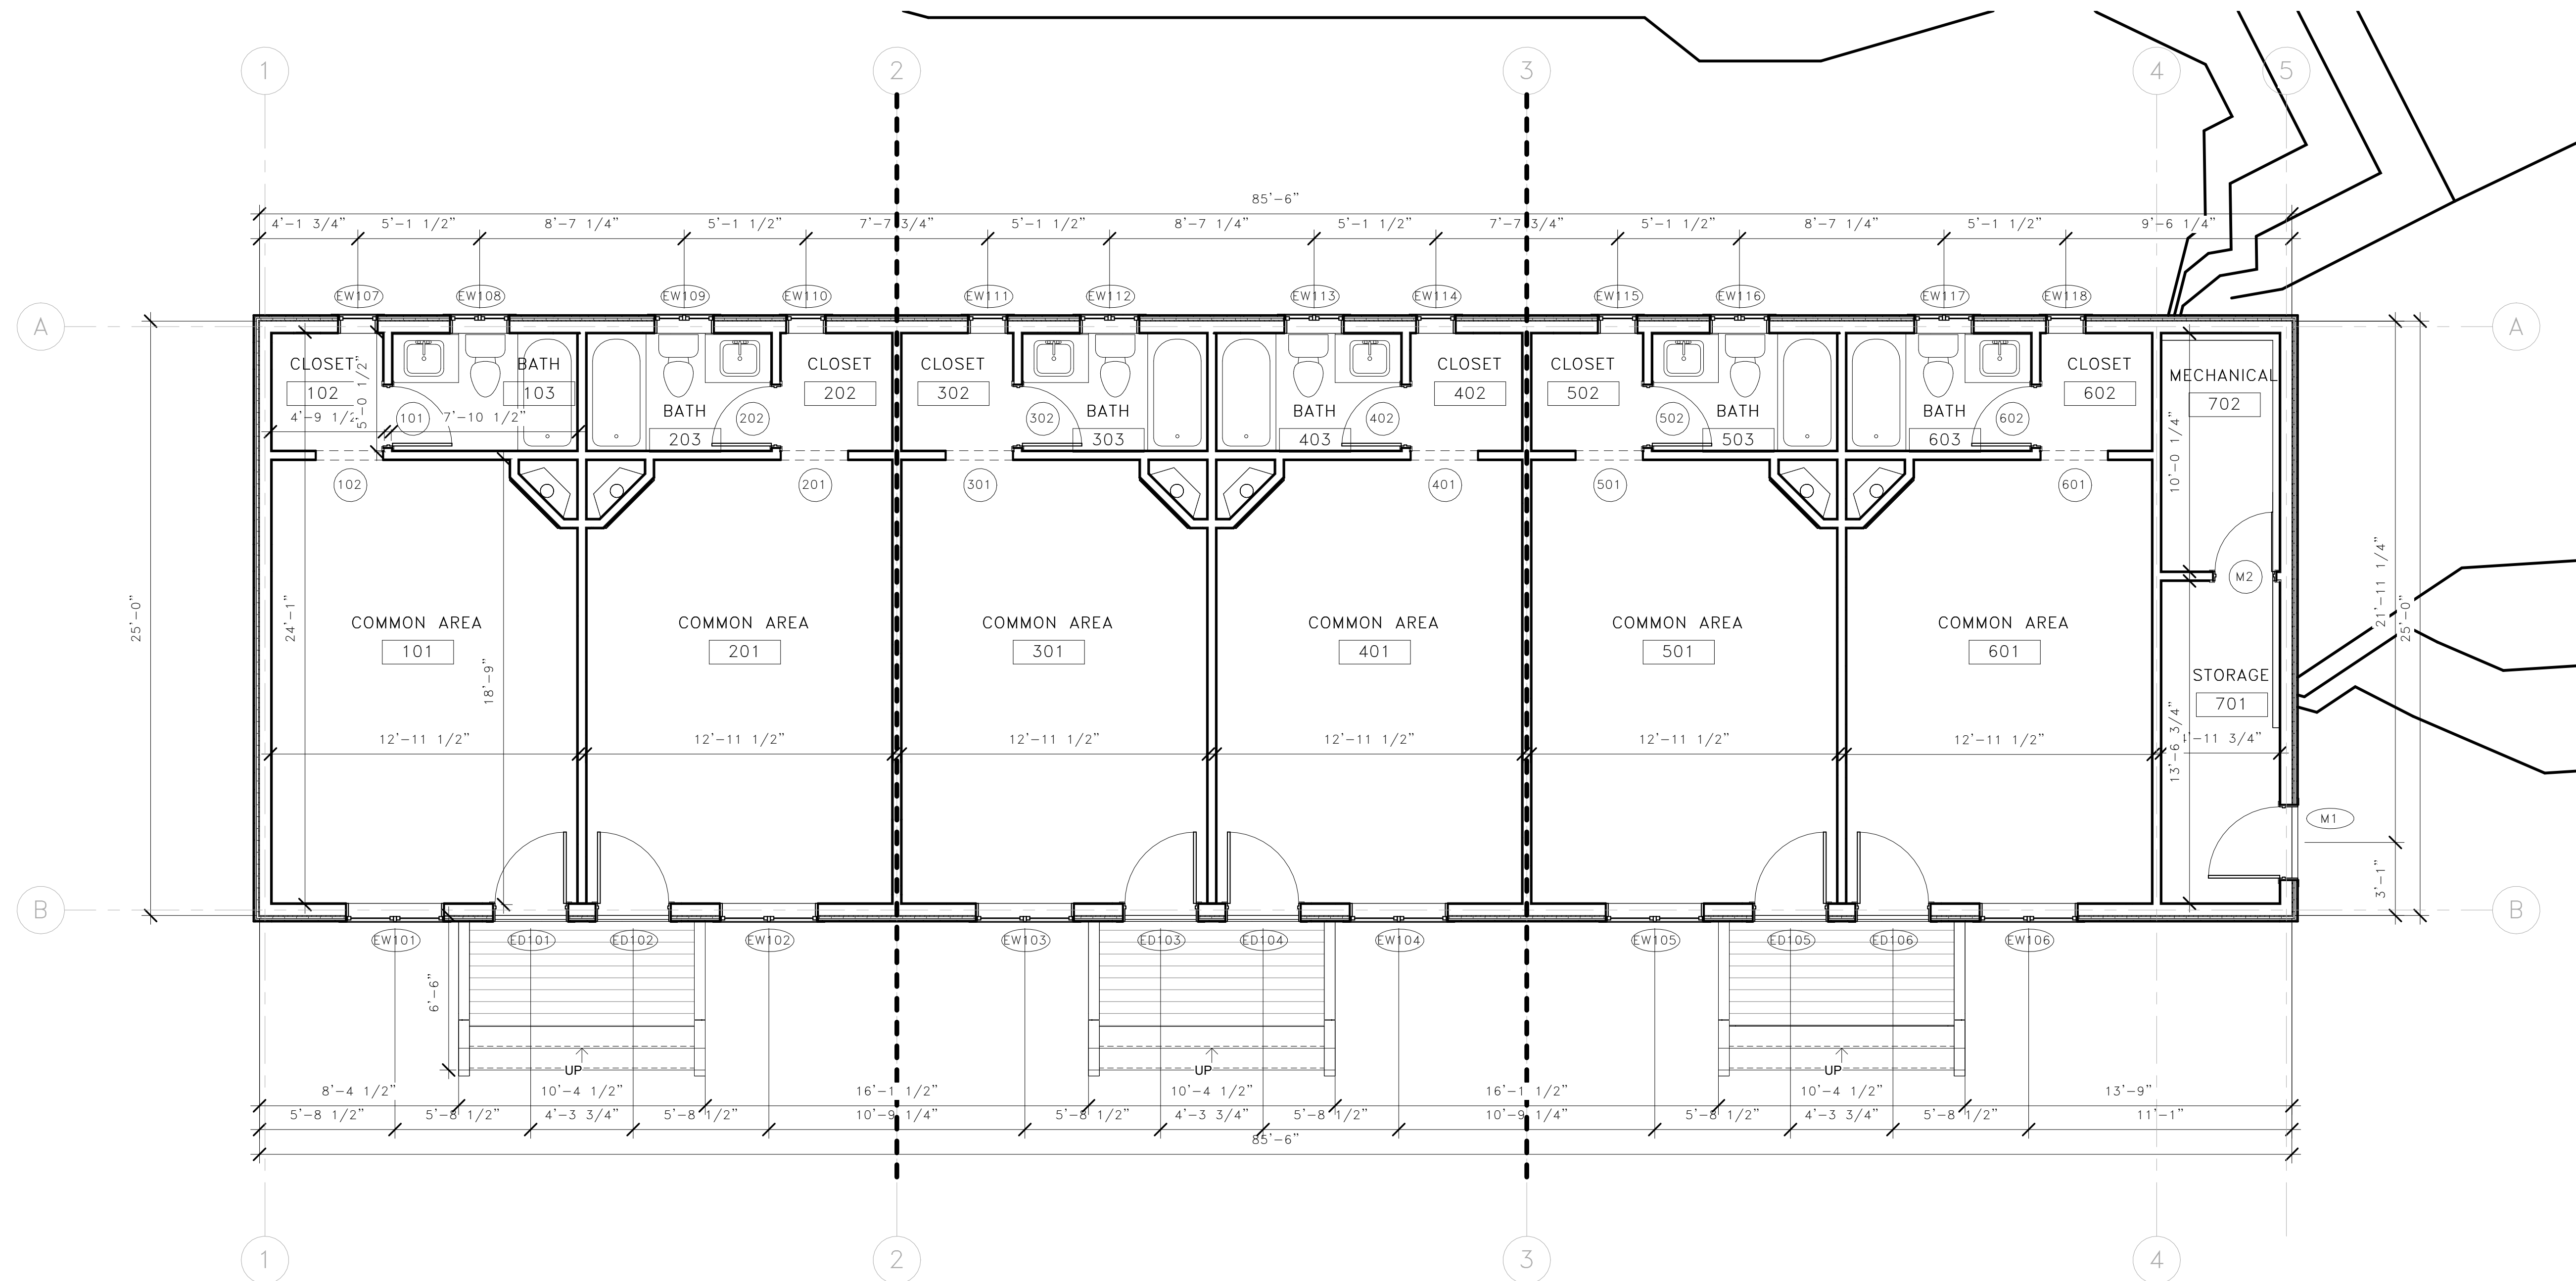

① EXISTING MAIN FLOOR PLAN
1/4" = 1'-0"