
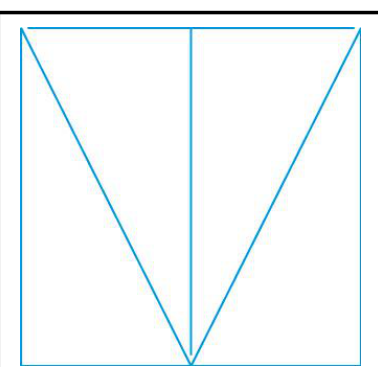


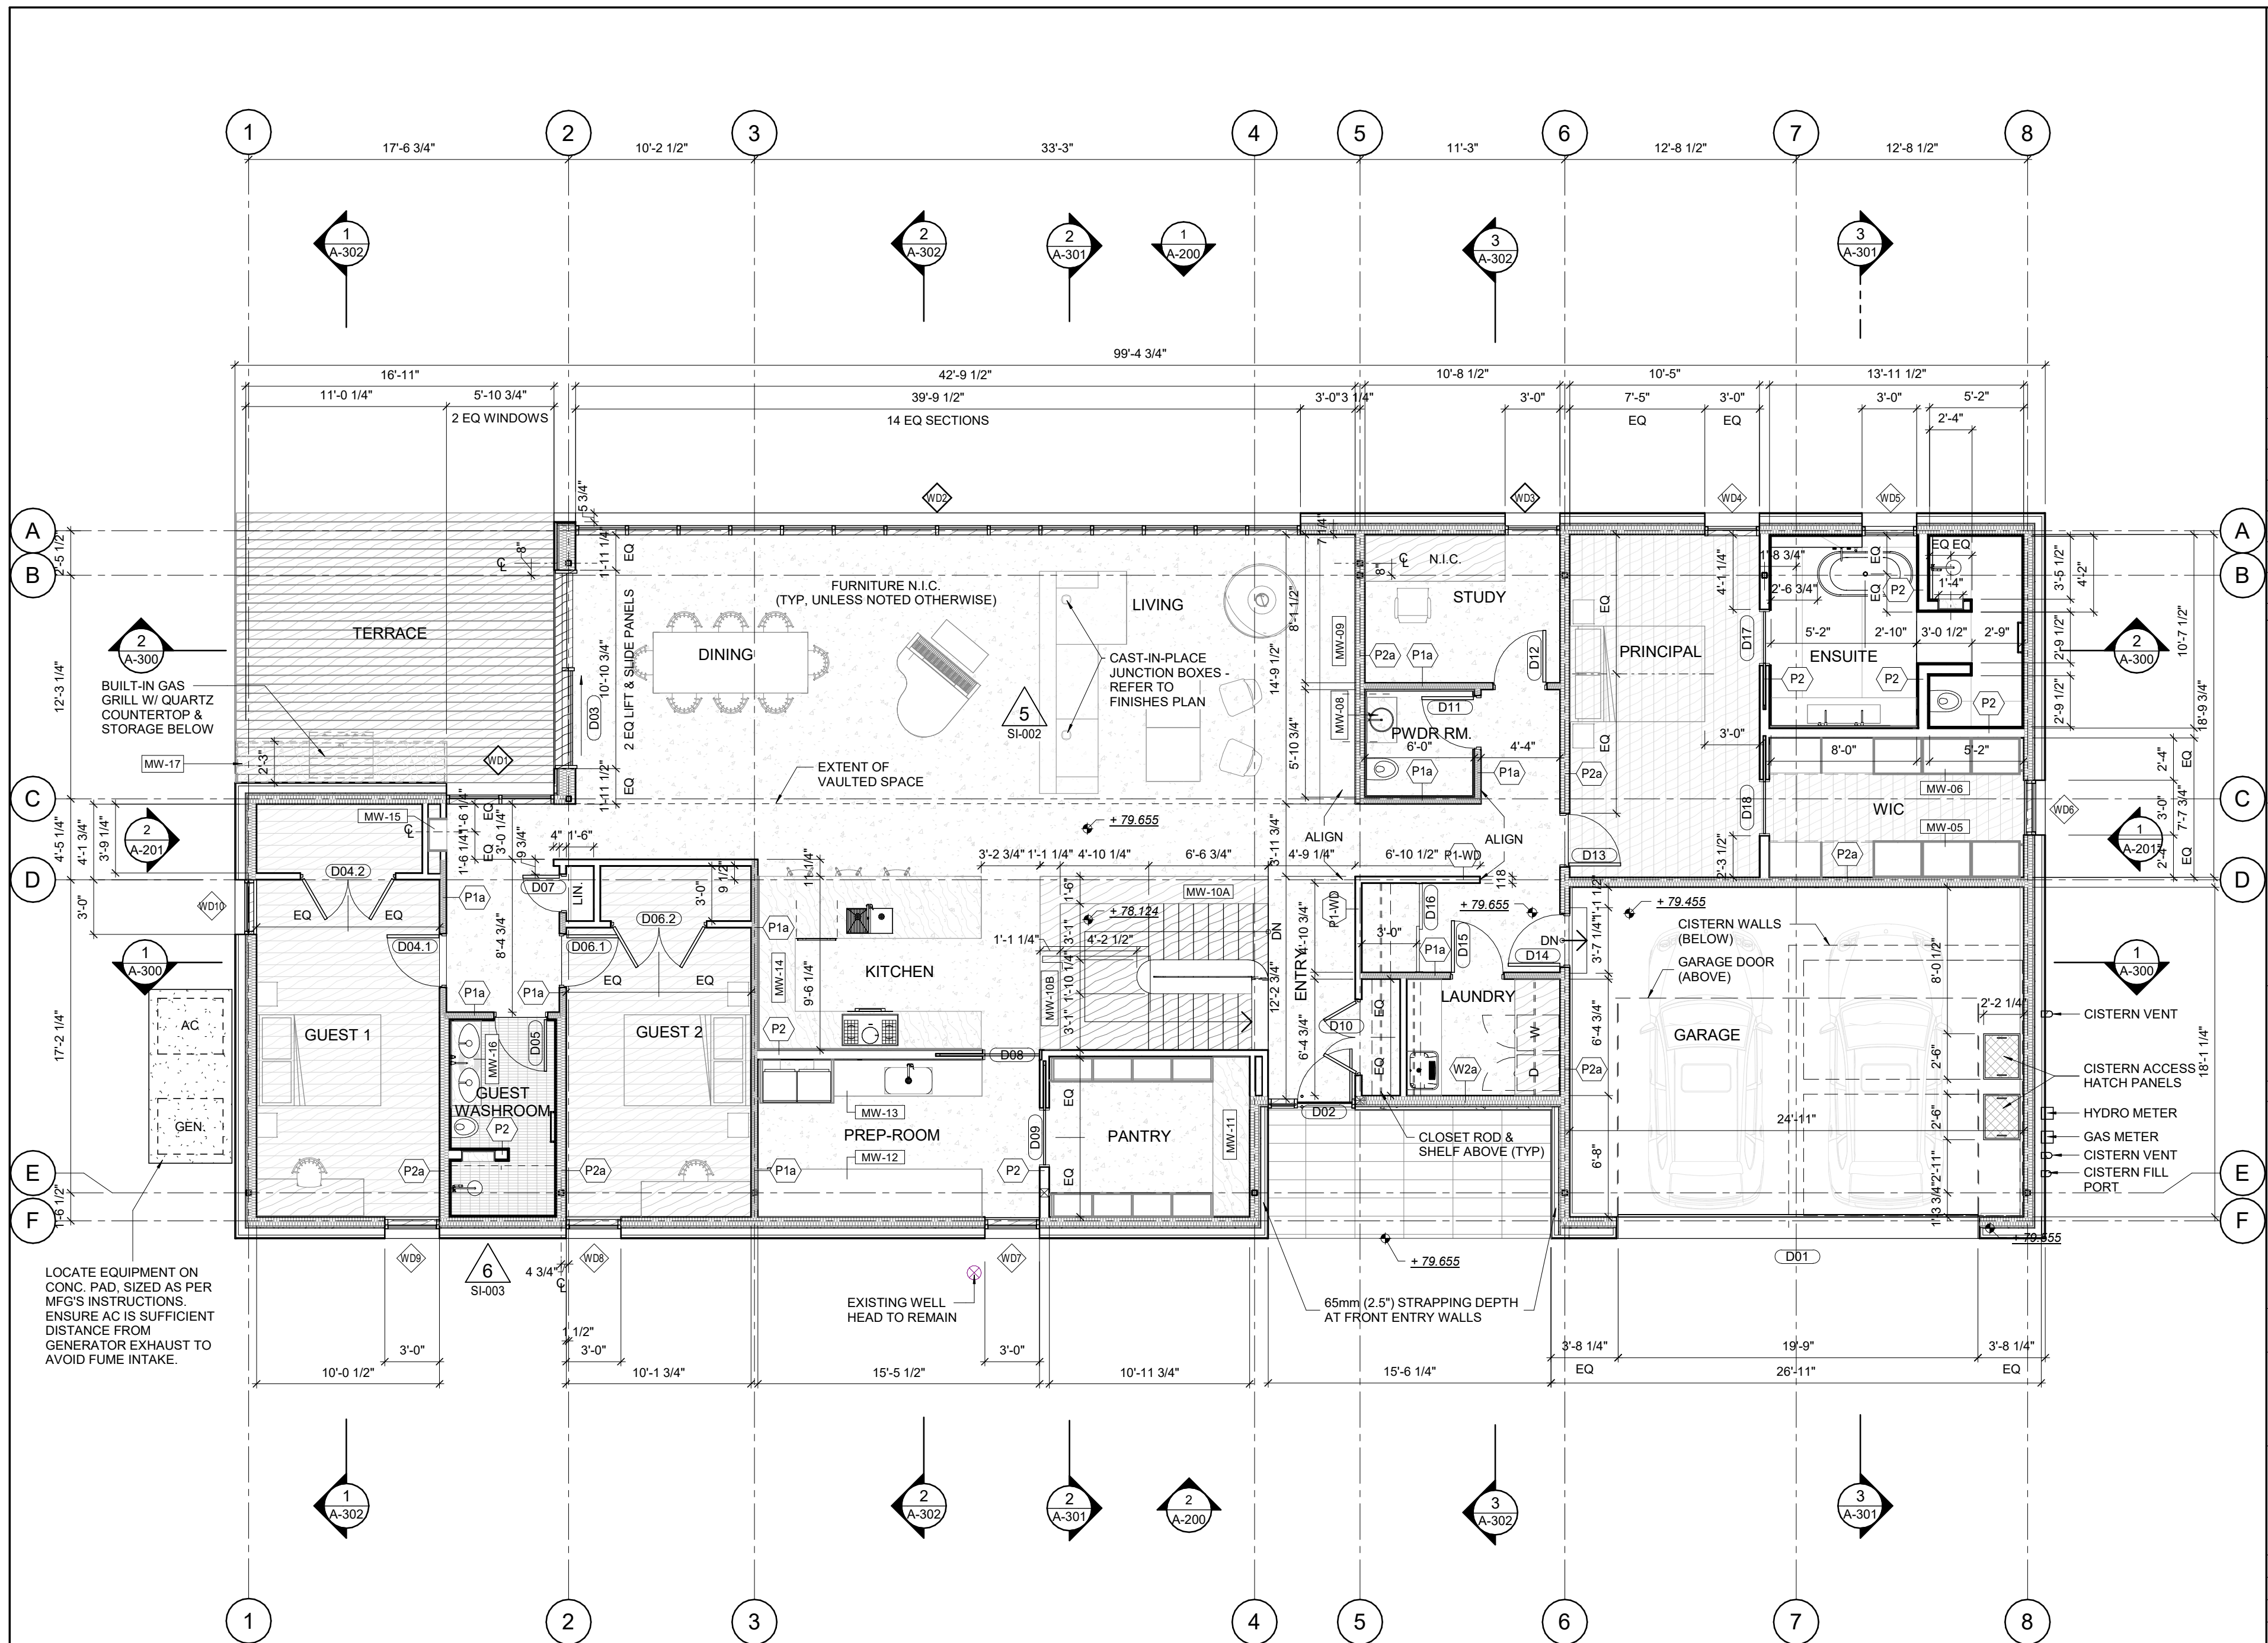


MORIYAMA & TESHIMA ARCHITECTS
march.com

117 George Street, 416-925-4484
Toronto, Ontario
Canada M5A 2N4

109 Murray Street, Unit 3 613-562-2908
Ottawa, Ontario Canada
K1N 5M5

7	2023	R-IFC 2
6	2023	SI-003
5	2023	SI-002
4	2022	ISSUED FOR
3	2022	ISSUED FOR
2	2022	ISSUED FOR
1	2022	ISSUED FOR
#	Date	Description

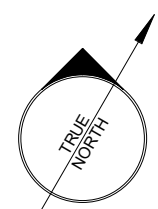

PROJECT
NORTH

Do not scale drawings. The contractor shall check and verify all dimensions and report any errors or omissions to the architect before commencing or proceeding with any work. All drawings remain the property of the architect.

Copyright (C) 2020

Client:

**SUSAN ADDARIO
& DAVID FARRAR**

Toronto, Ontario

Project:
**ADDARIO FARRAR
HOUSE**

40 - FIRELANE 9
PLAN M1 LOT 17
PT LOT 15 30R 394 PART 7

Title:

**FLOOR PLAN -
LEVEL 1**

Scale:	1 : 75
Date:	11/03/21
Job No.:	170800
Drawn By:	CB
Checked By:	CP/CB
Approved By:	MTA
Sheet No.:	

A-101