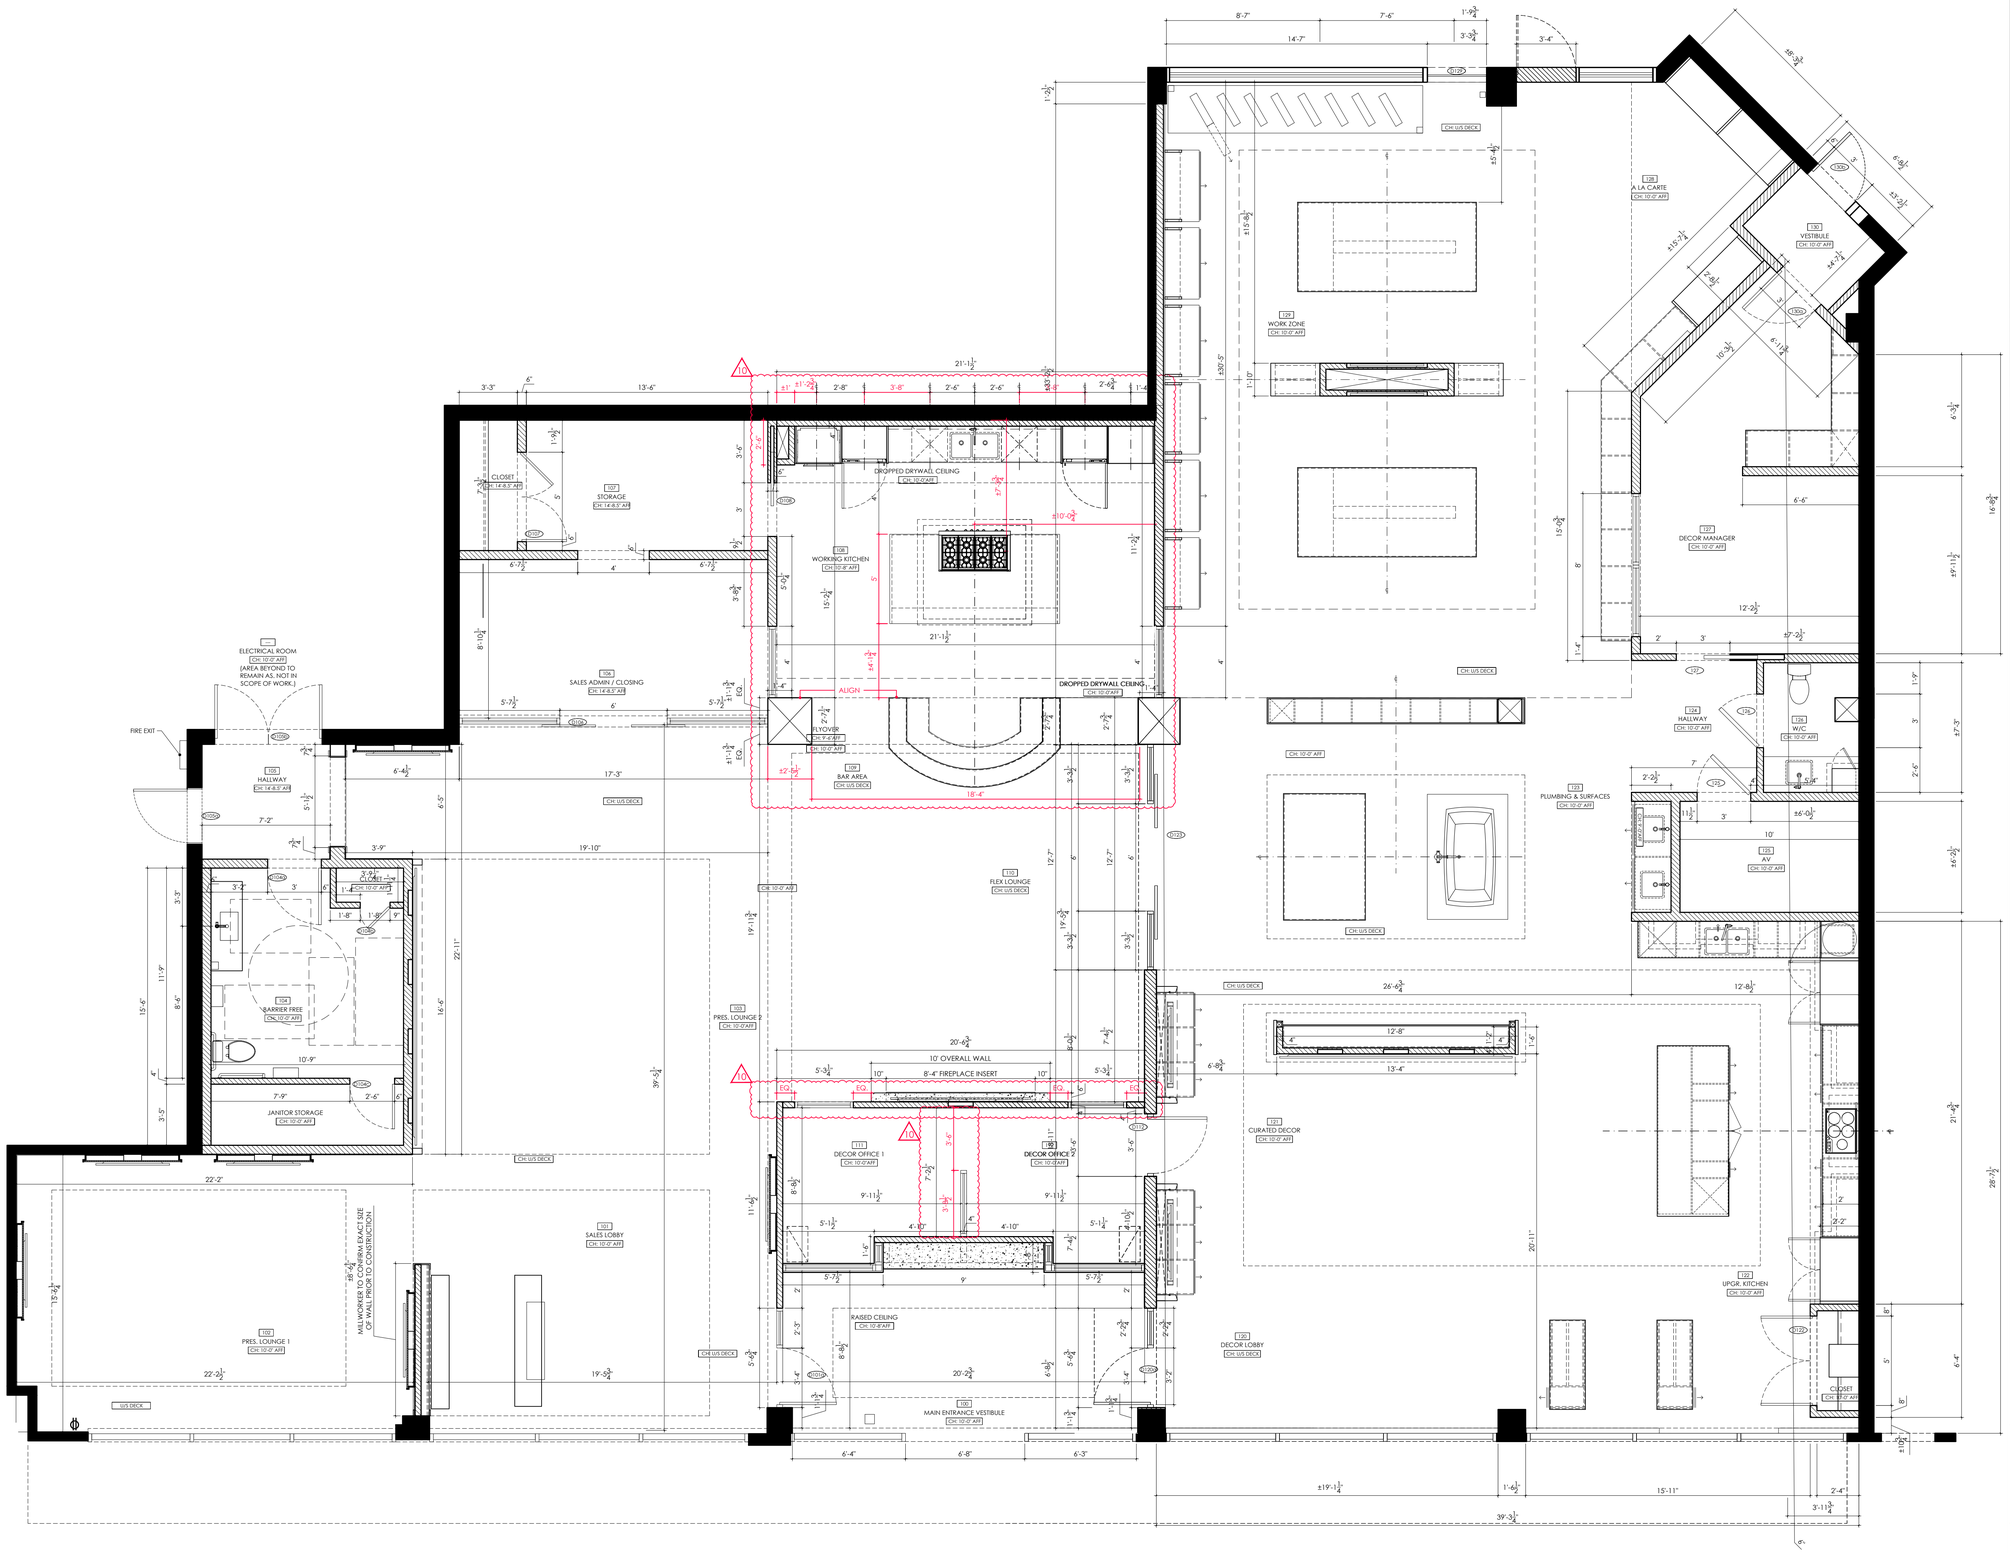

JANE | LOCKHART DESIGN

CONCEPT DRAWING ONLY

DO NOT SCALE THESE DRAWINGS.
DO NOT BUILD FROM THESE DRAWINGS AS THE MEASUREMENTS ARE APPROXIMATE.
ALL DIMENSIONS TO BE VERIFIED ON SITE BY A QUALIFIED CONTRACTOR AND DISCREPANCIES TO BE REPORTED TO JANE LOCKHART DESIGN PRIOR TO COMMENCEMENT OF PROJECT.

GENERAL NOTES

1. GC TO VERIFY ALL DIMENSIONS ON SITE.
2. REFER TO SCHEDULES FOR ALL PRODUCT AND MATERIAL SPECIFICATIONS.
3. ALL FRAMED WALLS TO BE METAL STUD CONSTRUCTION
4. PROVIDE WOOD BLOCKING AS REQUIRED.
5. ALL CHANNELS FOR ELECTRICAL TO BE COMPLETED 1ST. LEVEL & SMOOTH OF SURFACE AFTER ALL ELECTRICAL WORK IS COMPLETED. POLISHED FOR FINAL FINISH @ END.

LEGENDS & SYMBOLS

- EXISTING WALLS TO REMAIN
- NEW FULL HEIGHT WALLS
- AREAS NOT IN SCOPE
- DROPPED CEILING
- SOLID SURF. COUNTERTOPS
- M100a MILLWORK TAG
- D-- DOOR TAG
- P# PLUMBING TAG
- A# APPLIANCE TAG
- FIN- FINISH TAG

DRAWING NAME:
SALES OVERALL CONSTRUCTION (ARCH D)

DATE: Aug. 13, 24 **DATE:**
DRAWN BY: C.T. + J.L.
CLIENT: PRIMONT
SCALE: 1/4" = 1'-0"
PROJECT: PRIMONT SALES & DECOR CENTER
ADDRESS: 9130 LESLIE STREET, SUITE 101, RICHMOND HILL, ON

PAGE:
ID-100a-ARCH D