


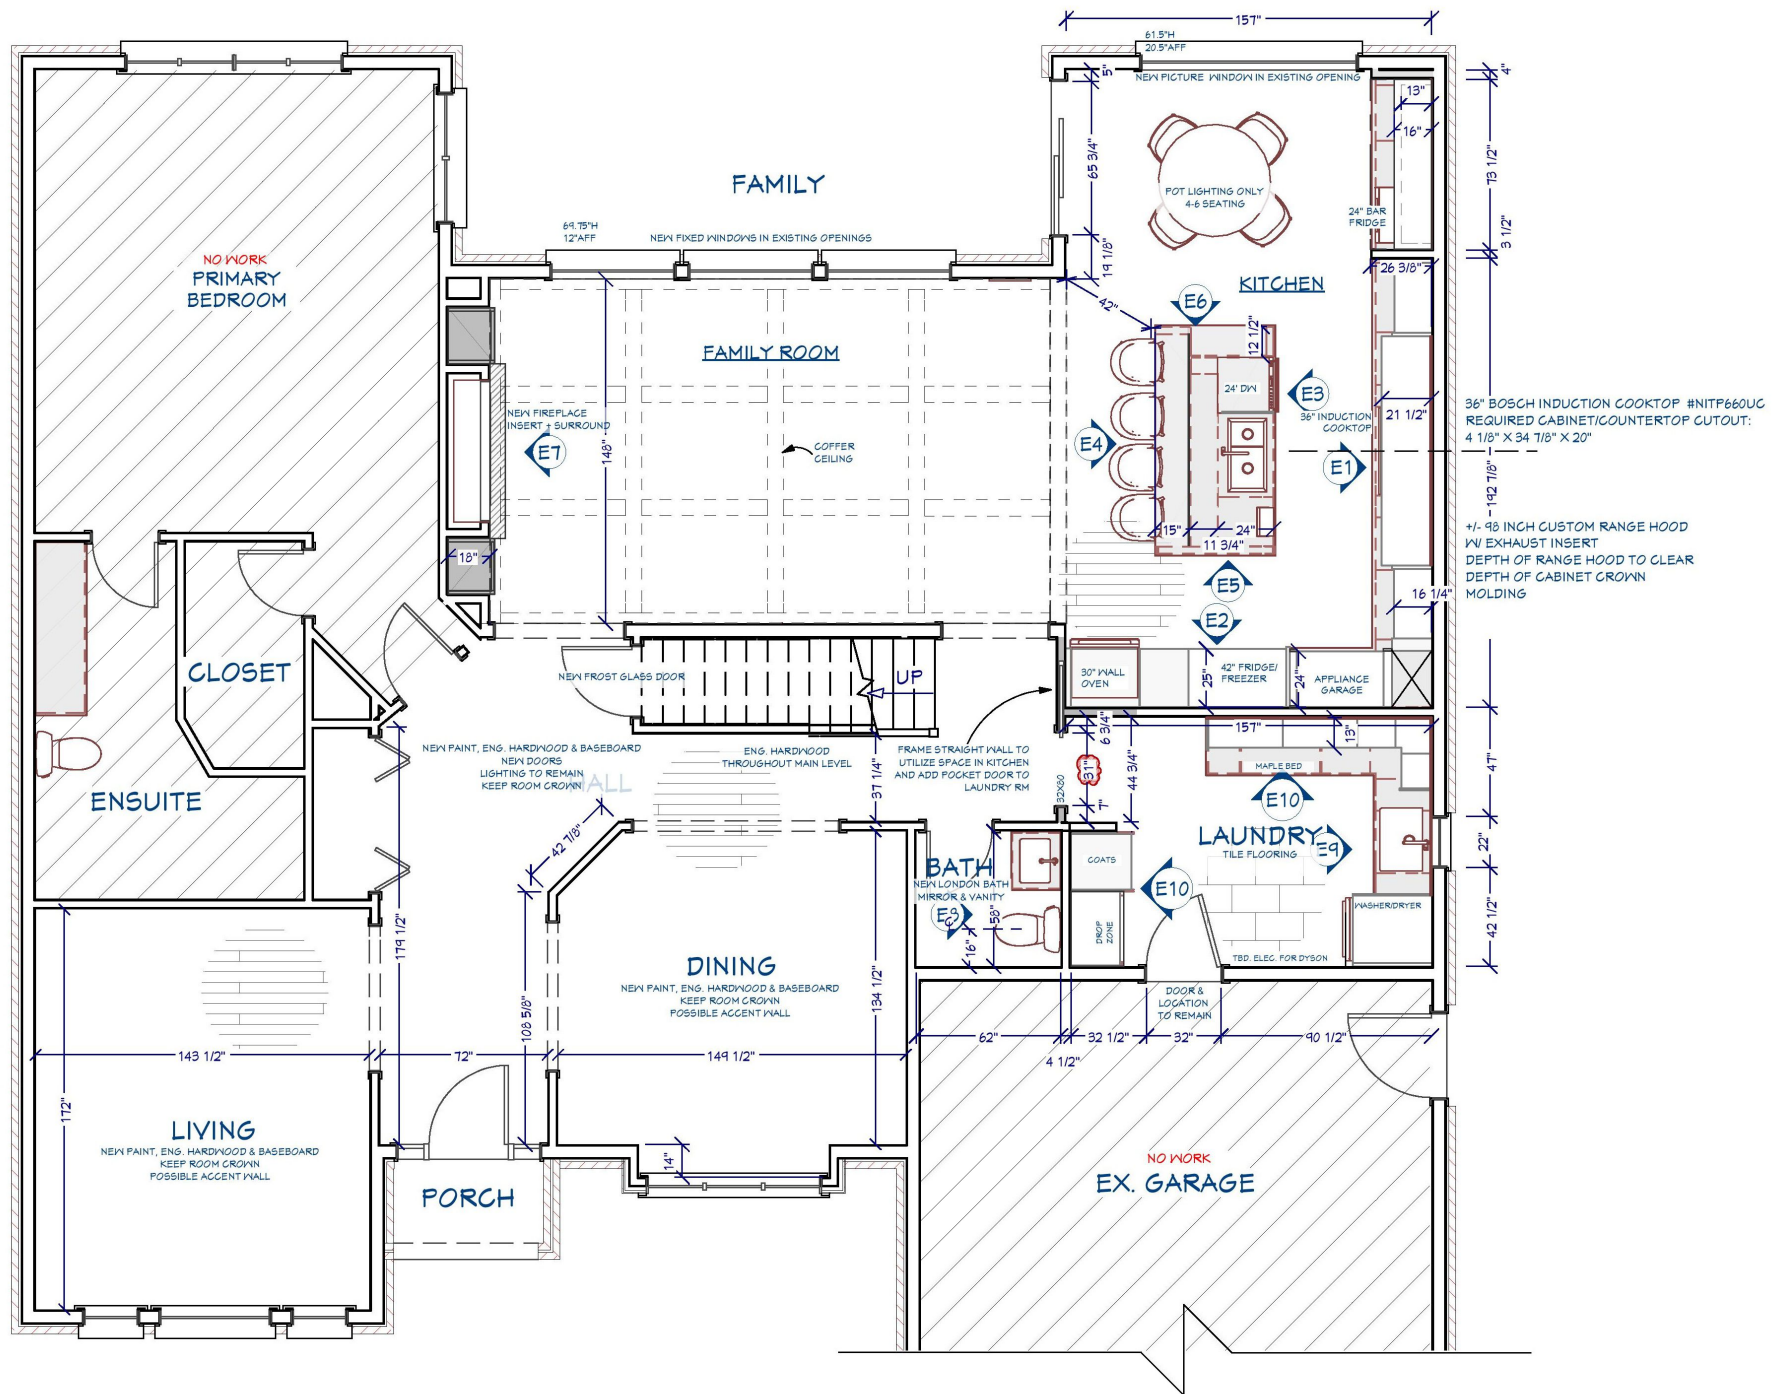

PLAN - PROPOSED REMODEL MAIN LEVEL

SCALE: N/A