



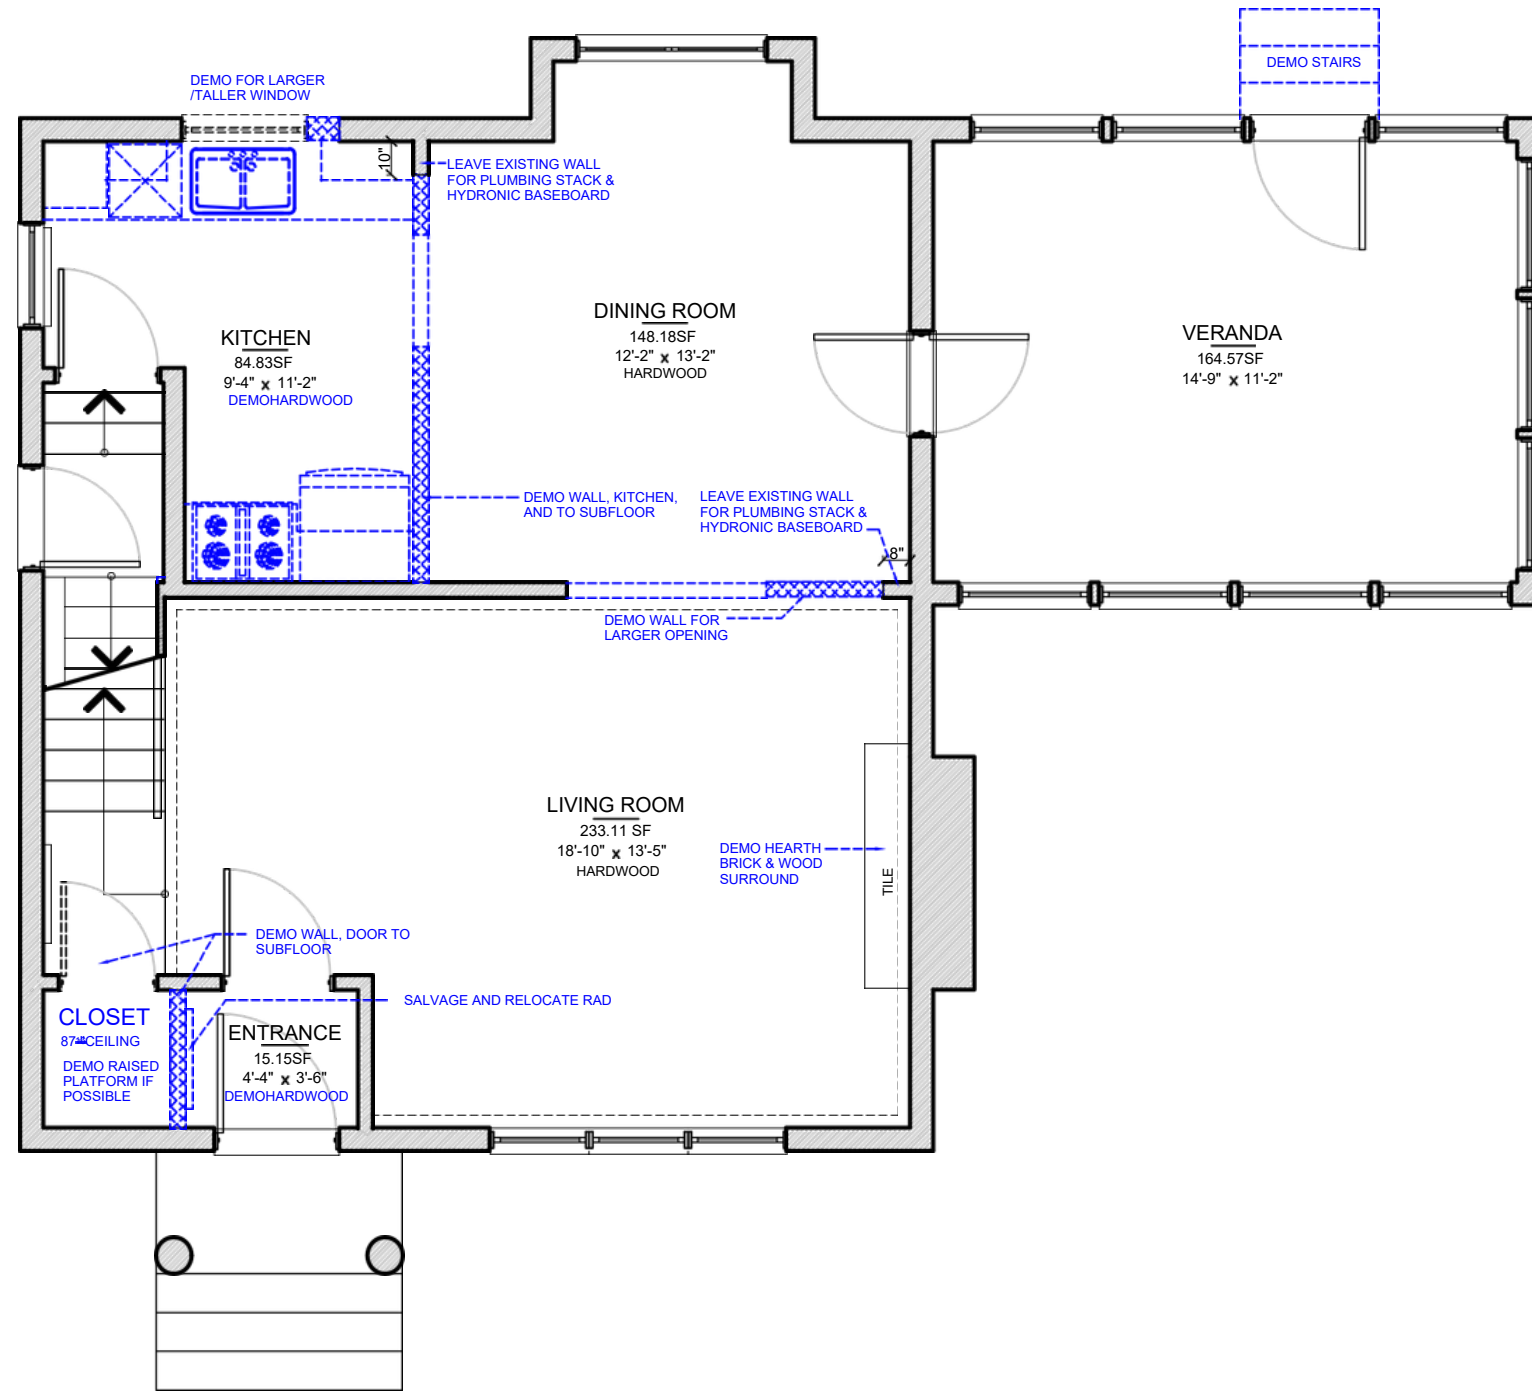

EXISTING MAIN FLOOR

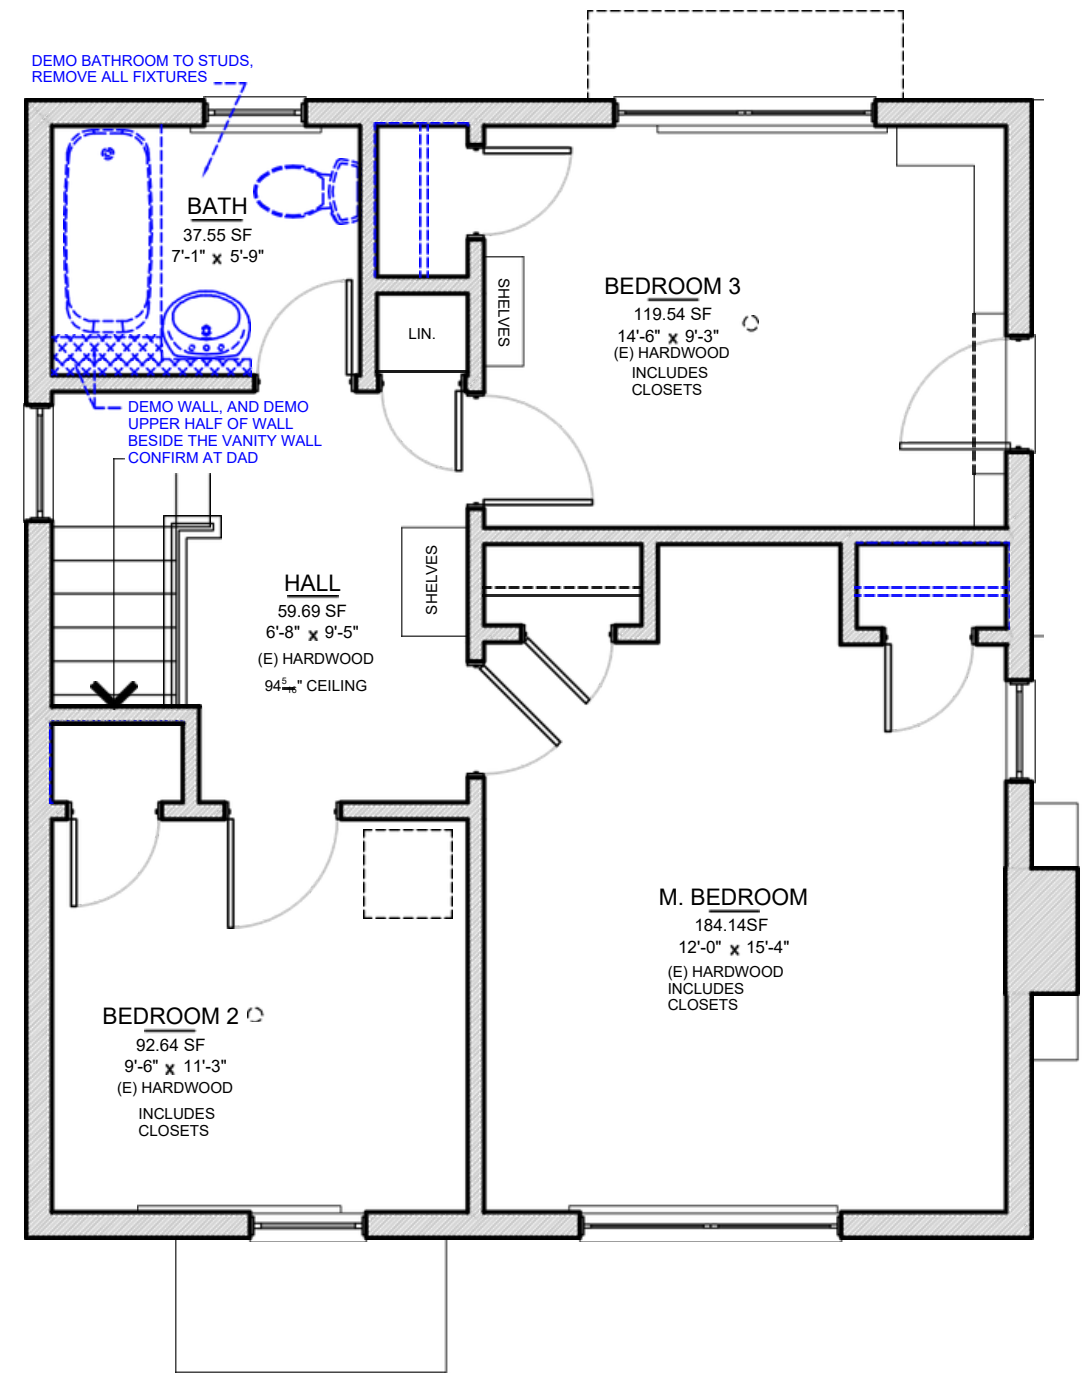

EXISTING SECOND FLOOR