


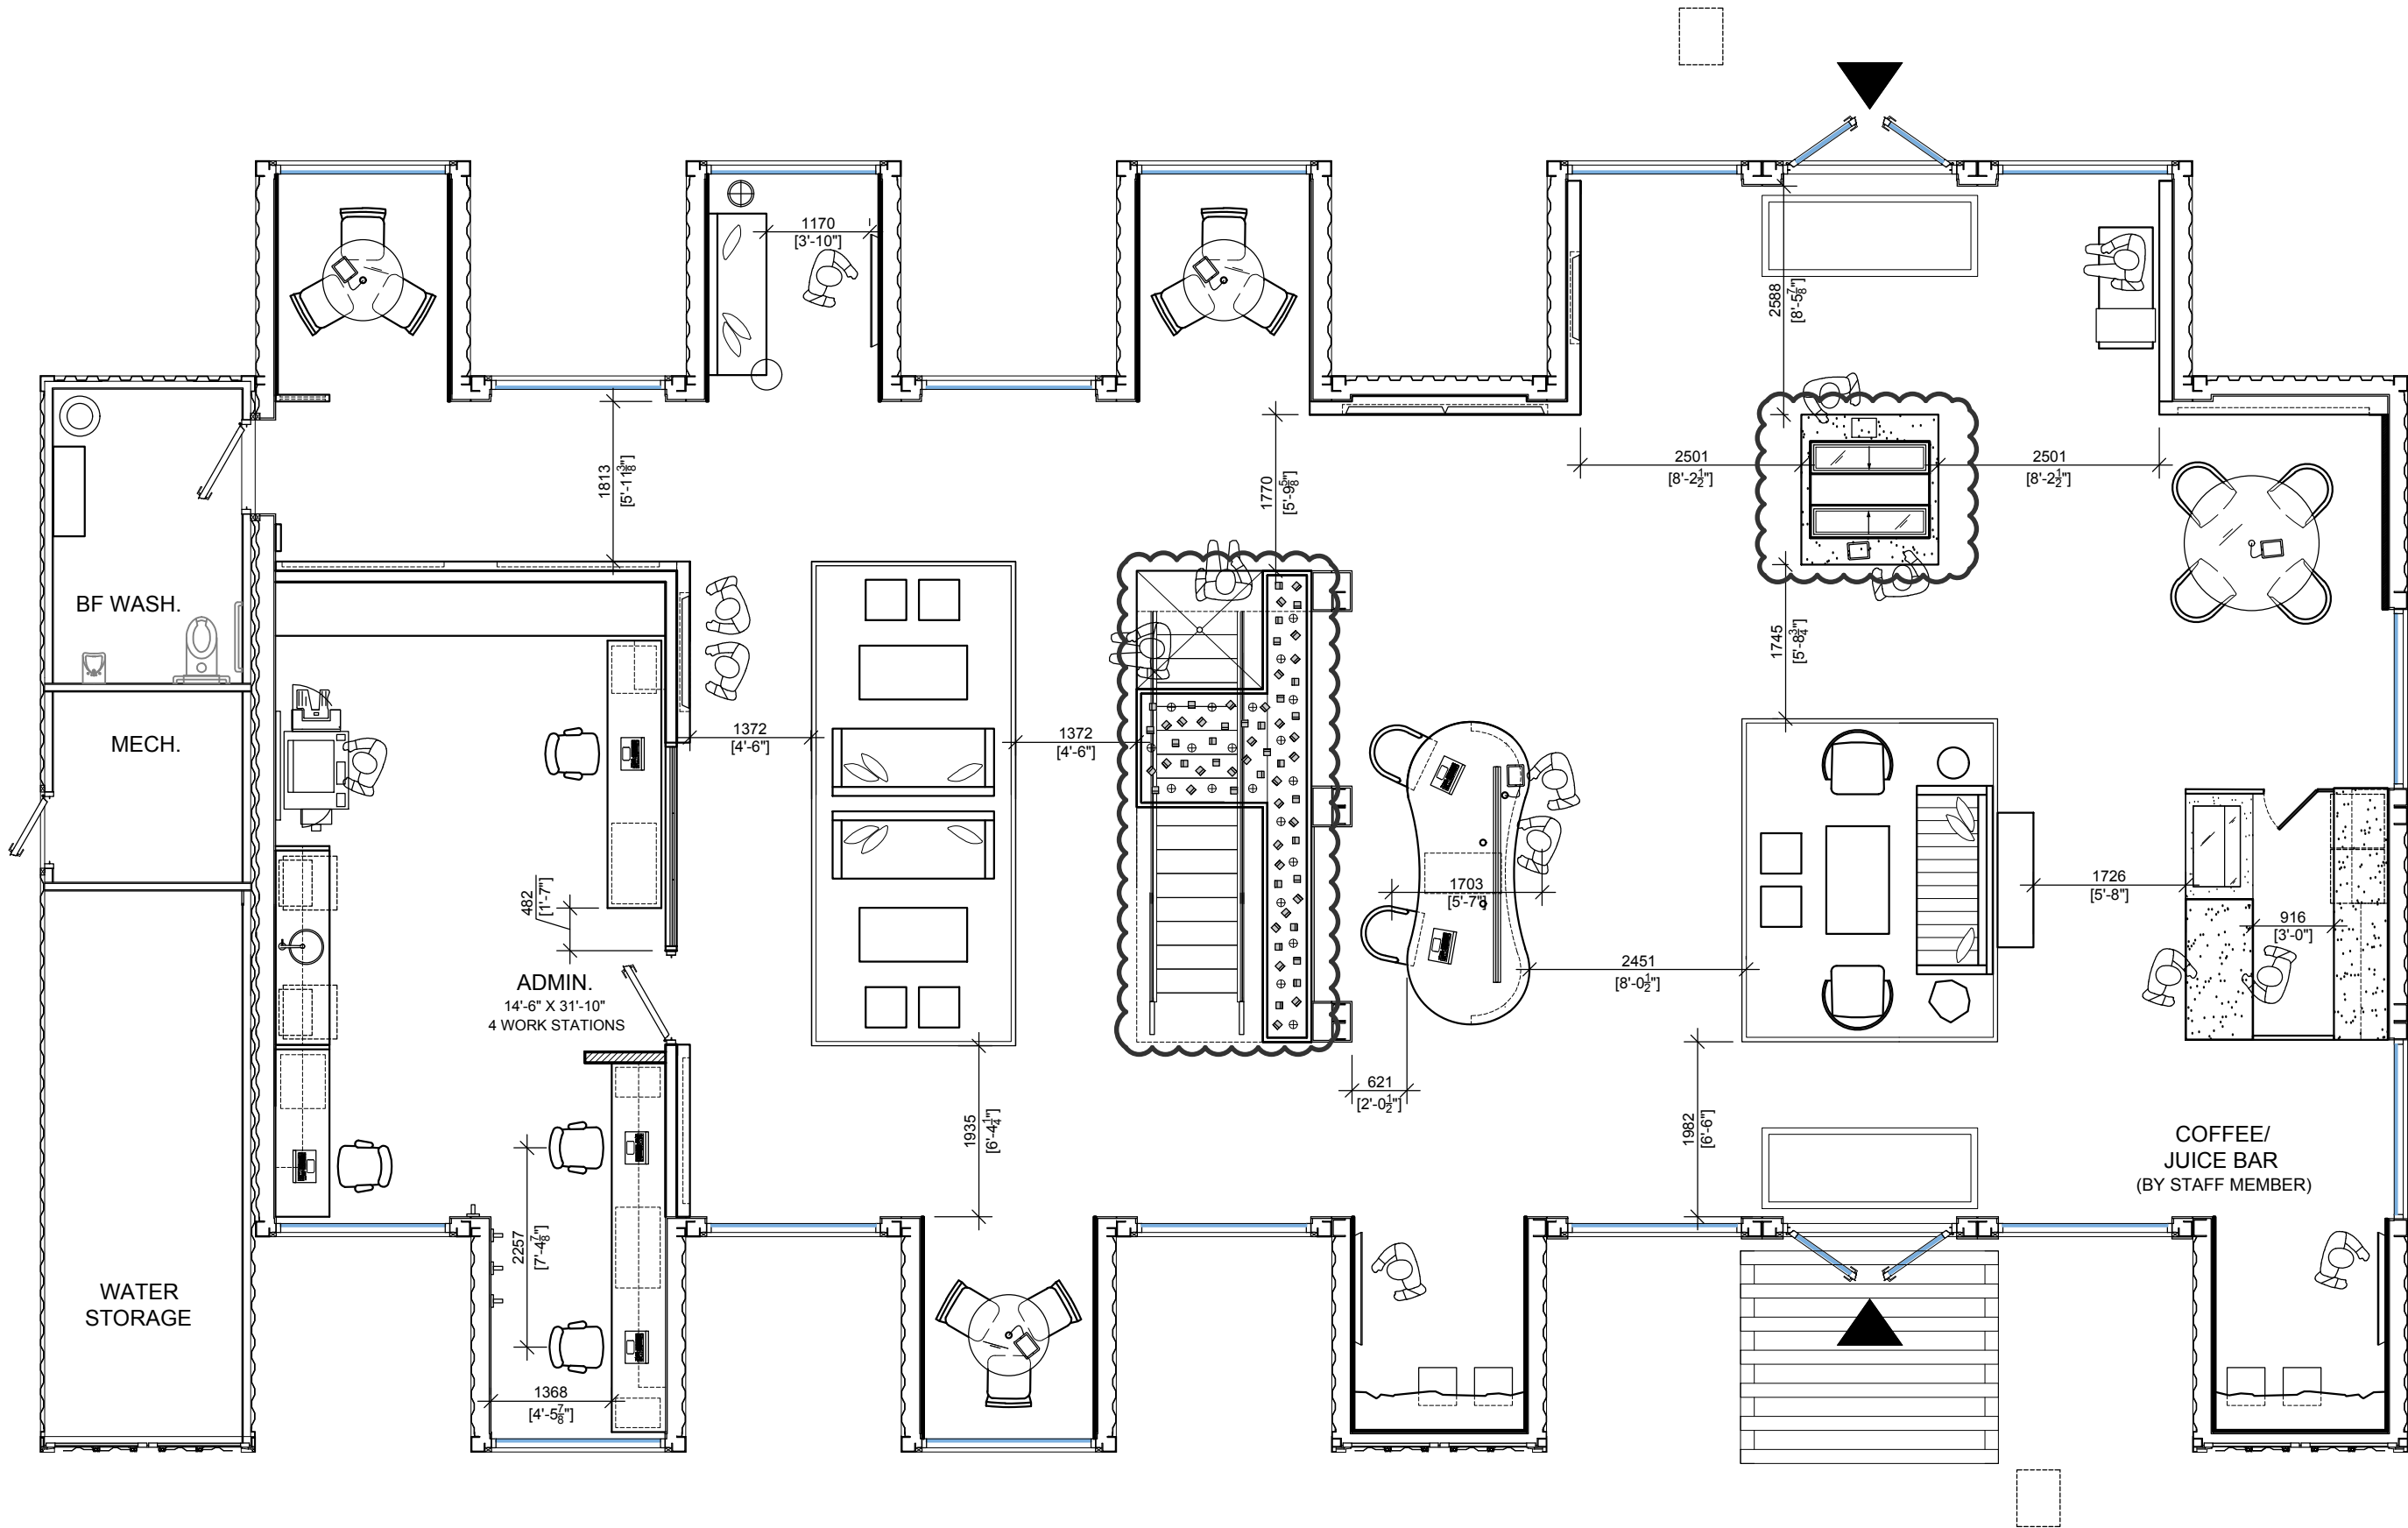

CONTRACTOR MUST CHECK AND VERIFY ALL DIMENSIONS AND BE RESPONSIBLE FOR SAME, REPORTING ANY DISCREPANCIES TO THE ARCHITECT BEFORE COMMENCING WORK.
ALL DRAWINGS, PRINTS AND SPECIFICATIONS ARE THE PROPERTY OF THE ARCHITECT AND MUST BE RETURNED TO HIM ON COMPLETION OF WORK.
LATEST APPROVED DRAWINGS ONLY TO BE USED FOR CONSTRUCTION.
PRINTS ARE NOT TO BE SCALED.

GENERAL NOTES

2021.03.05 DWG. PACKAGE ISSUED FOR CONSTRUCTION

ISSUE RECORD

2021.01.22 DWG. PACKAGE UPDATED FOR PRICING & CO-ORDINATION

2021.01.11 DWG. PACKAGE UPDATED FOR PRICING & CO-ORDINATION AFTER SITE WALK THRU

2020.10.21 DWG. PACKAGE UPDATED FOR PRICING & PURCHASING

2020.08.21 DWG. PACKAGE UPDATED & SENT FOR BUDGET COORDINATION

2020.07.29 DWG. PACKAGE UPDATED AS PER MATTAMY REQUEST & COMMENTS

2020.06.11 DWG. PACKAGE UPDATED TO INCLUDE PRELIM. RCP & POWDER/DATA

2020.04.21 REVISED PLAN & CONCEPT ELEVATIONS FOR REVIEW

2020.04.14 REVISED PLAN & CONCEPT ELEVATIONS FOR REVIEW

2020.04.09 REVISED LAYOUT PLAN OPTIONS FOR REVIEW

2020.03.23 PLAN & CONCEPT ELEVATIONS FOR REVIEW

2020.02.12 NEW LAYOUT PLAN ISSUED FOR REVIEW

2019.07.10 LAYOUT PLAN ISSUED FOR REVIEW

REVISION RECORD

T
TARA LEE DESIGNS Inc.
COMMERCIAL & RESIDENTIAL INTERIOR DESIGN

391 Merritt St. St. Catharines, ON L2P1P5 P:
905-937-8513 E: tara@taraleedesignsinc.com

mattamyHOMES

THE NINE SALES CENTRE

AS NOTED LG TJ
SCALE DRAWN REVIEWED

GROUND FLOOR
LAYOUT PLAN- W/ DIMS

ID01B